


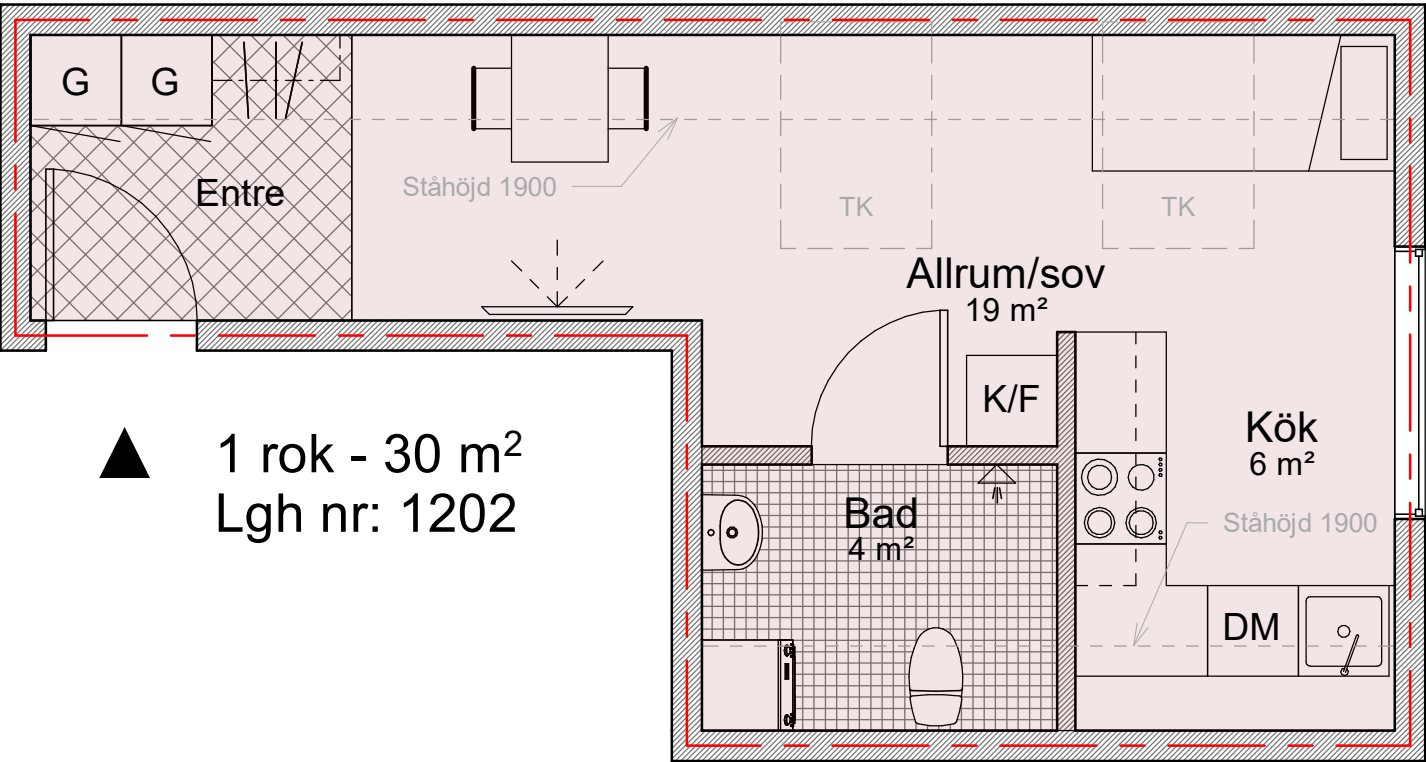

▲ 1 rok - 30 m²
Lgh nr: 1202

Explanations

KM	Combination machine
K/F	Refrigerator/Freezer
ST	Cleaning closet
G	Wardrobe
—	Fire separation
TF	Roof window
UL	Service hatch
▲	Entrance

Rev	Change	Date	Sign
-----	--------	------	------

HÅLARP 4:212
BÅSTAD
KOMMUN

YOUNEX AB
Samer Youness Ritare SY

Gamla Åkarp
Ostvägen 50 - 232 52 Åkarp
0735044474

DATE	PROJECT	DRAWN BY
20240719	H4	SY

CASE HANDLER	RESPONSIBLE
SY	SY

Floor plan

Address:
Järnvägsgatan 7
269 62
Grevie

Lgh nr: 1202
Fastbet: HÅLARP 4:212

DRAWING NR
HP-4-PL-001-1202
(1)

SCALE (A3)
1 : 50